FilmL.A., Inc.
6255 W Sunset Blvd, 12th Floor
Hollywood, CA 90028
t: (213)977-8600 - f: (213)977-8601
www.filmla.com

Summary Information

Permit No: S00104786 **Type of Permit:** STILL **Release Date:** 03/04/2016

Production Company JEFF LUDES PHOTOGRAPHY

Insured Company Name JEFF LUDES PHOTOGRAPHY

Contact Phone No. 1 818-248-9167
Contact Phone No. 2
Fax
Address 3415 FAIRESTA ST
LA CRESCENTA, California 91214

Production Title INFINITI QX70

Type of Production Still Photo

Producer Steven Currie

Director Jeff Ludes

1st AD n/a n/a

Production Manager n/a n/a

FilmL.A. Coordinator Hans Groszkruger

Location Manager Steven Currie
Primary Phone Mobile - 310-505-9342
Secondary Phone

Location Assistant n/a n/a
Primary Phone Mobile - 310-505-9342
Secondary Phone

Fees

Posting 900	$207.00
Notification Charge	$155.00
FILMLA FILM APPLICATION FEE	$625.00
LA CITY LANE AND STREET CLOSURE FEE	$312.00
LA CITY FIRE DEPARTMENT SPOT CHECK SURCHARGE	$85.00

Total Permit Fee $1,384.00

Number of Locations 1

NOT A PERMIT

FilmL.A., Inc.
6255 W Sunset Blvd, 12th Floor
Hollywood, CA 90028
t: (213)977-8600 - f: (213)977-8601
www.filmla.com

Summary Information — Location

Permit Number	S00104786	**Location Manager**	Steven Currie
Production Company	JEFF LUDES PHOTOGRAPHY	Primary Phone	Mobile - 310-505-9342
Insured Company	JEFF LUDES PHOTOGRAPHY	Secondary Phone	
Production Title	INFINITI QX70		

Location Address 5960 Sunset Blvd, Los Angeles, CA, 90028

Location Type College/University

Location Description EMERSON COLLEGE

Film Dates 3/6/2016 - 3/6/2016 04:00 - 19:00 1 day

Open or Closed to the Public Closed

Generic Conditions
*LA CITY AND/OR LA COUNTY FIRE CHECKLIST ATTACHED TO FINAL PERMIT. THE PERMITEE IS RESPONSIBLE FOR COMPLETING CHECKLIST PRIOR TO FILMING ACTIVITY AT THIS LOCATION. NON COMPLIANCE MAY RESULT IN ASSIGNMENT OF A FIRE OFFICER.
Community Survey Obtained
Must Maintain 5' Clearance on Sidewalks/Walkways
No cast or crew parking on area streets
Number of uniformed officers listed on the permit is a minimum requirement. Permittee remains responsible for deploying a sufficient number of uniformed officers to provide traffic and crowd control to ensure the safety of the film crew and the public.
Traffic control must be done in accordance w/MUTCD
Traffic Officers Required
Uniformed officers shall have a copy of the film permit in their possession and are required to confirm that all traffic control signage devices are in place.

Please see attached documents
Sunset and Gordon btwn Gordon & Tamarind BS curb and Gordon BS curb from Sunset to 300 ft south - Jeff Ludes.pdf
Agent letter.pdf

Equipment on Location

Type	Quantity
5 Ton Truck	1
Cast/Crew vehicles	6
Condors	1
Motor Homes	1
Trailers	1

Personnel on Location

Type	Quantity
Crew	14
Off-Duty/Retired LAPD Officer(s)	2
Spot Check	1

Filming Activities Drive by; Drive ups & away; Equipment on sidewalk, in curb lane & across street; Exterior establishing shots; Intermittent pedestrian control; Intermittent traffic control - 2 minutes standard; camera on cherry picker; still shots of picture car in street ;

Jurisdiction **Political:** Los Angeles City - Council District 13 **Police:** Los Angeles Police Department **Fire:** Los Angeles City

Thomas Guide **Page:** 593 **Grid:** G4

Approvals

FILML.A. CLOSURES	Erica Wade
LOS ANGELES CITY DEPARTMENT OF PUBLIC WORKS	Janice Takimoto
LOS ANGELES CITY POLICE DEPARTMENT	Mark Buck

Coordinator Note SPOT CHECK PER INSPECTOR MATTHEWS

Parking **Base Camp** **Crew Parking**

NOT A PERMIT

FilmL.A., Inc.
6255 W Sunset Blvd, 12th Floor
Hollywood, CA 90028
t: (213)977-8600 - f: (213)977-8601
www.filmla.com

Summary Information — Location

Permit Number	S00104786	**Location Manager**	Steven Currie
Production Company	JEFF LUDES PHOTOGRAPHY	Primary Phone	Mobile - 310-505-9342
Insured Company	JEFF LUDES PHOTOGRAPHY	Secondary Phone	
Production Title	INFINITI QX70		

Location Type : Filming Location

Parking Notes
private property at location

Location Type : Filming Location

Posting "No Parking" signs B/S SUNSET BETWEEN GORDON AND TAMARIND
B/S GORDON FROM SUNSET SOUTH 300 FEET

Approximate Footage 601 - 900 **Log Number** 129092

Date(s) 3/6/2016 to 3/6/2016 **Time(s)** 00:00 to 00:00

Lane / Full Closure S/S CURB LANE AND 1 ADJACENT LANE SUNSET BETWEEN GORDONA AND TAMARIND
N/S CURB LANE SUNSET BETWEEN GORDON AND TAMARIND
B/S CURB LANE GORDON FROM SUNSET SOUTH 300 FEET

Approximate Footage 0 - 300

Date(s) 3/6/2016 to 3/6/2016 **Time(s)** 04:00 to 19:00

NOT A PERMIT

Permit #S00104786

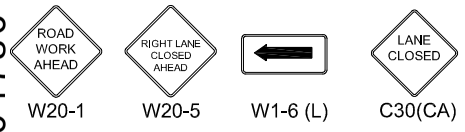

Ⓢ TRAFFIC SIGNAL

● TRAFFIC CONE

TYPE I W/ SIGN

FLASHING ARROW SIGN

ALL TRAFFIC CONTROL WILL BE INSTALLED AND MEET OR EXCEED THE MUTCD AND WATCH MINIMUM REQUIREMENTS

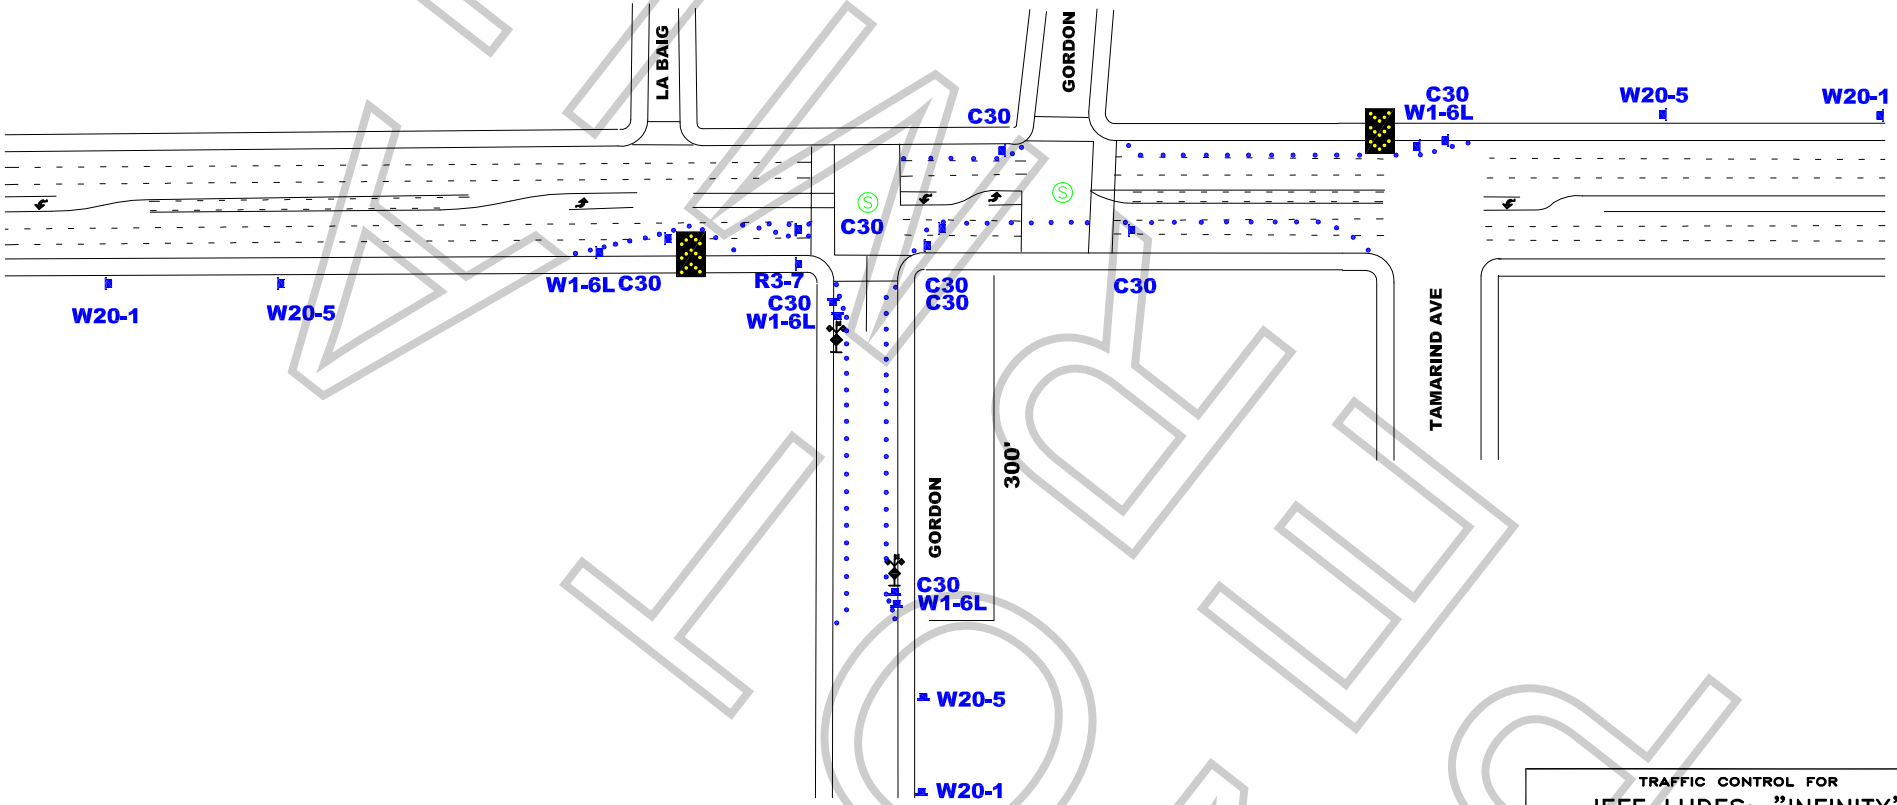

WORK ZONE

WORK ZONE TRAFFIC CONTROL PLAN GENERAL NOTES

1. DATE/TIME: 3-6-16 FROM 04:00 HOURS TO 19:00 HOURS.
2. ALL SIGNING, STRIPING, AND TRAFFIC CONTROL DEVICES SHALL CONFORM TO THE (CURRENT) STATE OF CALIFORNIA DEPARTMENT OF TRANSPORTATION (CALTRANS) STANDARD PLANS AND STANDARD SPECIFICATIONS, CALIFORNIA MUTCD, AND ANY ADDENDUMS THERETO, AND AS SHOWN ON THESE PLANS, SYMBOLS AND ABBREVIATIONS USED ARE SHOWN ON CALTRANS STANDARD PLANS.
3. THERE WILL BE NO INTERFERENCE WITH TRAFFIC SIGNALS OR CROSSWALKS.
4. CONES WILL BE 28" MINIMUM HEIGHT AND HAVE REFLECTORIZED SLEEVES FOR NIGHT WORK.
5. POLICE WILL DIRECT TRAFFIC IF NECESSARY.

TRAFFIC CONTROL FOR
JEFF LUDES: "INFINITY"

LOCATION:
SUNSET S/S CURB AND ADJ LANE CLOSURE FROM GORDON TO TAMARIND
SUNSET N/S CURB LANE CLOSURE FROM TAMARIND TO GORDON
GORDON B/S CURB LANE CLOSURE FROM SUNSET SOUTH 300'
LOS ANGELES, CALIFORNIA

CONTACT:
JOHN WHEELER
PH# 818-347-9929

JCL TRAFFIC SERVICES
2334 E. 8TH ST.
LOS ANGELES, CA 90021
Ph: (213) 622-9775
Fax: (213)622-9790
C31-CA Lic # 805357

DATE	REVISIONS

TCP DRAFTER: MARIO MENJIVAR
SCALE: N.T.S.
SHEET: 1/1
DRAWING:

Appointment of Film Permits Unlimited, Inc.
As Authorized Agent and representative

I certify that I am a representative of Jeff Ludes Photos, LLC ("Principal") and am authorized to enter into binding contractual agreements on it's behalf. I further certify that I am authorizes by Principal to appoint other representatives and agents for Principal and to give such representatives and agents authority to enter into and bind Principal to agreements relating to the issuance of and compliance with location film (e.g. theatrical, television, commercial and other motion picture filming) and still photographic permits, including the permits themselves and any riders to such permits. Acting on behalf of Principal in my capacity as its authorized representative, I appoint Film Permits Unlimited, Inc. and it's employees and agents ("FPU") as Principal's authorized representatives and agents to apply for location film (e.g. theatrical, television, commercial and other motion picture filming) and still photographic permits on behalf of Principal through Film LA, Inc., any city and county, or through any other jurisdiction: to negotiate, discuss, accept, modify, agree to and bind Principal to the terms and conditions of such permits (including all restrictions and /or community guidelines applicable to any such permit): and to execute such permits on behalf of Principal. Principal understands, acknowledges and agrees that it (and/or its insurer) remains responsible and liable for all obligations imposed by or Incidental to any permit or rider issued to Principal signed by an employee or agent of (including any coordinator, runner or messenger used by) FPU. Principal further agrees to comply with the terms and conditions of any such permits and hereby appoints FPU as an authorized representative to facilitate compliance with such terms and conditions following issuance of any such permits and to enter into agreements for Principal with respect thereto. Any person, agency, entity, or organization (including Film LA, Inc. and any city county or other jurisdiction) may rely upon this appointment and need not obtain further authorization for any act described herein. An original or faxed copy of this appointment shall be sufficient, and may be treated as an original for all purposes. The appointment may be revoked by Principal at any time in writing, but in any case, shall expire one (1) year from the date of execution set forth below.

I declare under penalty of perjury under the laws of the State of California that I am authorized to appoint FPU as agent for Principal, and based upon that authority I hereby appoint FPU as Principal's agent as set forth herein.

Dated: 2/19/16

Jeff Ludes Photos, LLC
Name of Principal

By: _____
Representative's Signature

Steven Currie
Print Representative's Name

Producer
Representative's title

3415 Fairesta

Glendale, CA
Principal's Address

626-354-1392
Principal's Telephone

Film Permits Unlimited, Inc.
Phone (818) 347-9929
Fax (818) 347-9784

Please sign and fax back
Principal = Name of Company

NOT A PERMIT